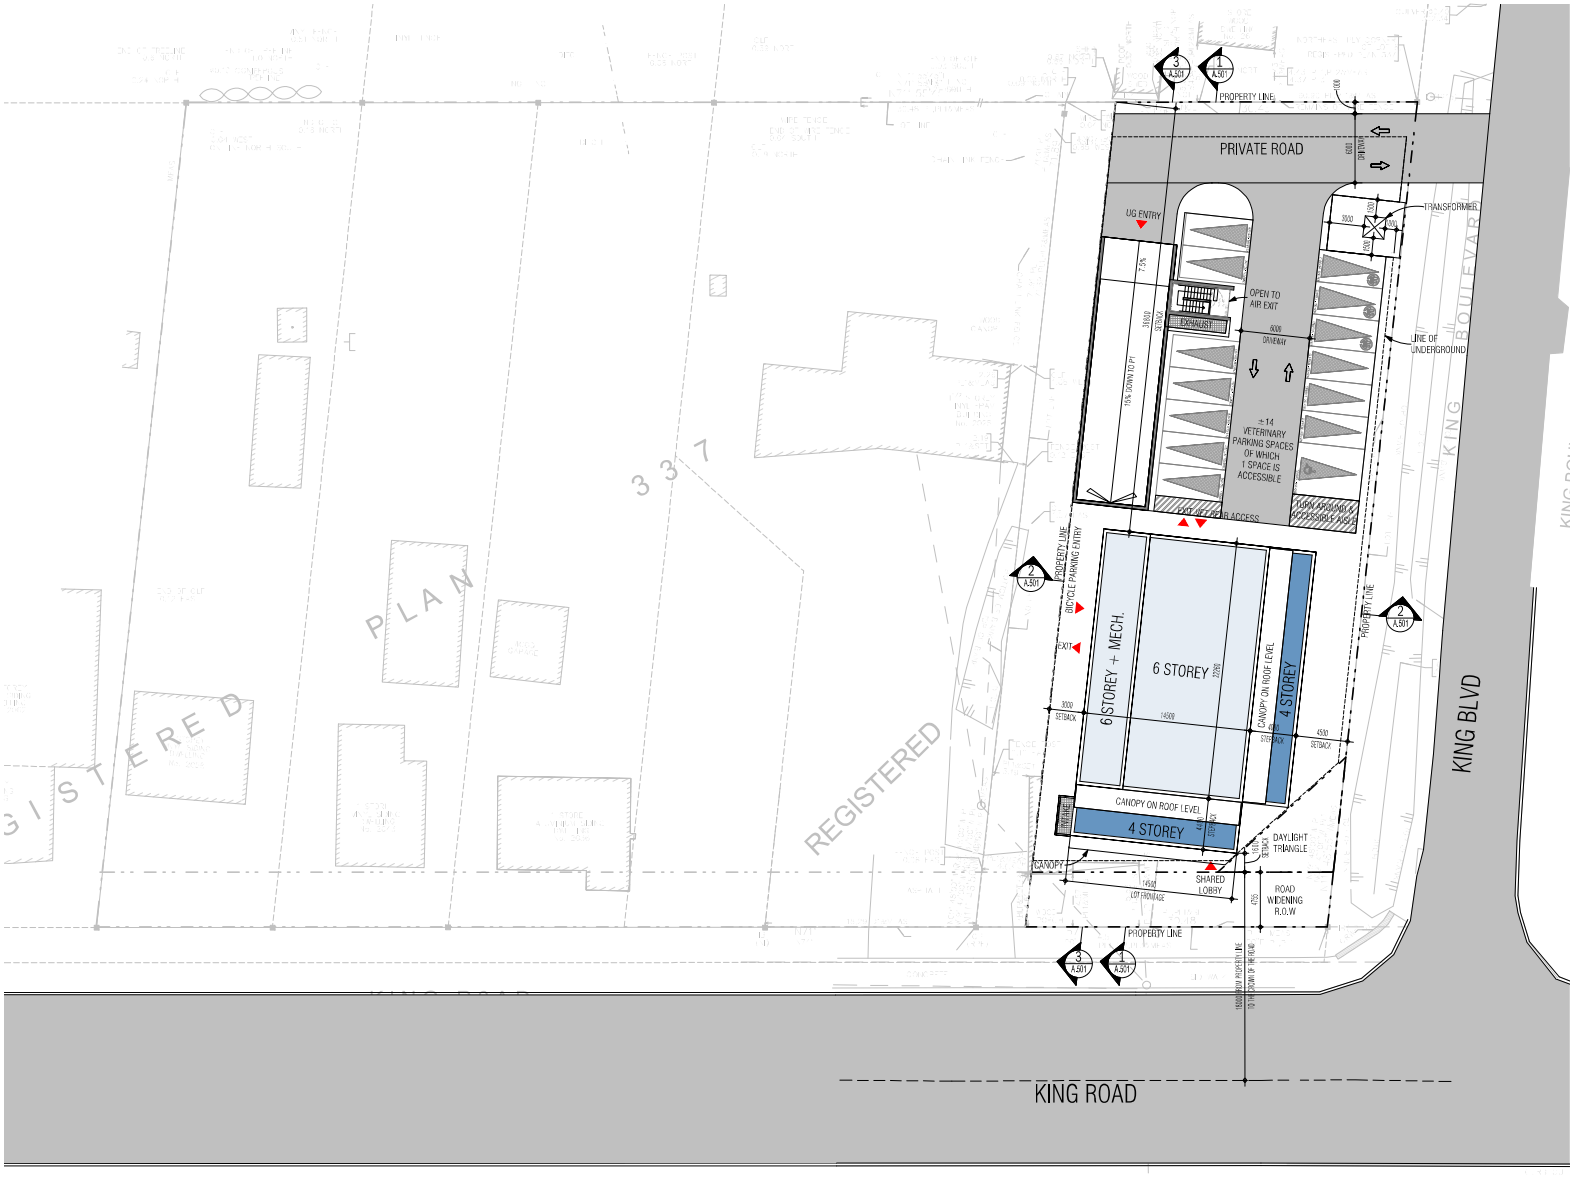

PARKING LEGEND

BICYCLE PARKING DIMENSIONS

THIS DRAWING, AS AN INSTRUMENT OF SERVICE, IS PROVIDED BY AND IS THE PROPERTY OF GRAZIANI + CORAZZA ARCHITECTS INC. THE CONTRACTOR MUST VERIFY AND ACCEPT RESPONSIBILITY FOR ALL DIMENSIONS AND CONDITIONS ON SITE AND MUST NOTIFY GRAZIANI + CORAZZA ARCHITECTS INC. OF ANY VARIATIONS FROM THE SUPPLIED INFORMATION. GRAZIANI + CORAZZA ARCHITECTS INC. IS NOT RESPONSIBLE FOR THE ACCURACY OF SURVEY, STRUCTURAL, MECHANICAL, ELECTRICAL, ETC., ENGINEERING INFORMATION SHOWN ON THIS DRAWING. REFER TO THE APPROPRIATE ENGINEERING DRAWINGS BEFORE PROCEEDING WITH THE WORK. CONSTRUCTION MUST CONFORM TO ALL APPLICABLE CODES AND REQUIREMENTS OF THE AUTHORITIES HAVING JURISDICTION, UNLESS OTHERWISE NOTED. NO INSTALLATION HAS BEEN MADE FROM OR REPORTED FROM THE OFFICIAL BUILDINGS TO THE ENVIRONMENTAL CONDITION OF THE SITE.

THIS DRAWING IS NOT TO BE SCALED. ALL ARCHITECTURAL SYMBOLS INDICATED ON THIS DRAWING ARE GRAPHIC REPRESENTATIONS ONLY.
THIS DRAWING IS NOT TO BE USED FOR CONSTRUCTION PURPOSES UNTIL COUNTERSIGNED BY THE ARCHITECT.

CONDITIONS FOR ELECTRONIC INFORMATION TRANSFER:

ELECTRONIC INFORMATION IS SUPPLIED TO THE OTHER ASSOCIATED FIRMS TO ASSIST THEM IN THE EXECUTION OF THEIR WORK. REVIEW, THE RECIPIENT FIRMS MUST DETERMINE THE COMPUTERIZED, APPROPRIATENESS AND ACCURACY OF THE INFORMATION IN RESPECT TO THEIR PARTICULAR RESPONSIBILITY.

GRAZIANI+CORAZZA ARCHITECTS INC. SHALL NOT BE RESPONSIBLE FOR:
1. ERRORS, OMISSIONS, INCONVENIENCE DUE TO LOSS OF INFORMATION IN WHOLE OR PART WHEN INFORMATION IS TRANSFERRED.
2. CONTAMINATION OF ANY FILES OR DAMAGE TO THE RECEIVING ELECTRONIC SYSTEM WHEN INFORMATION IS TRANSFERRED.

Issuances

01. JUN.30.2025	ISSUED FOR REZONING SUBMISSION	E.C.

Issued for revisions

GRAZIANI + CORAZZA ARCHITECTS
8400 JANE STREET, BUILDING D SUITE 300, CONCORD, ONTARIO L4K 4L8
PHONE: 905.760.2600 FAX: 905.738.2944 WWW.GRAZIANICORAZZA.COM

PROPOSED COMMERCIAL DEVELOPMENT

2018 KING ROAD

SIGNATURE

KING CITY ONTARIO

Project Architect:	E.CORAZZA
Assistant Designer:	L.WONG
Drawn By:	J.LEUNG / S.SAMAREH
Checked By:	D.BIASE
Plot Date:	JUN.30.2025
Job #	2278.25

SITE PLAN

N

1:200 A.103

Attachment No. 3