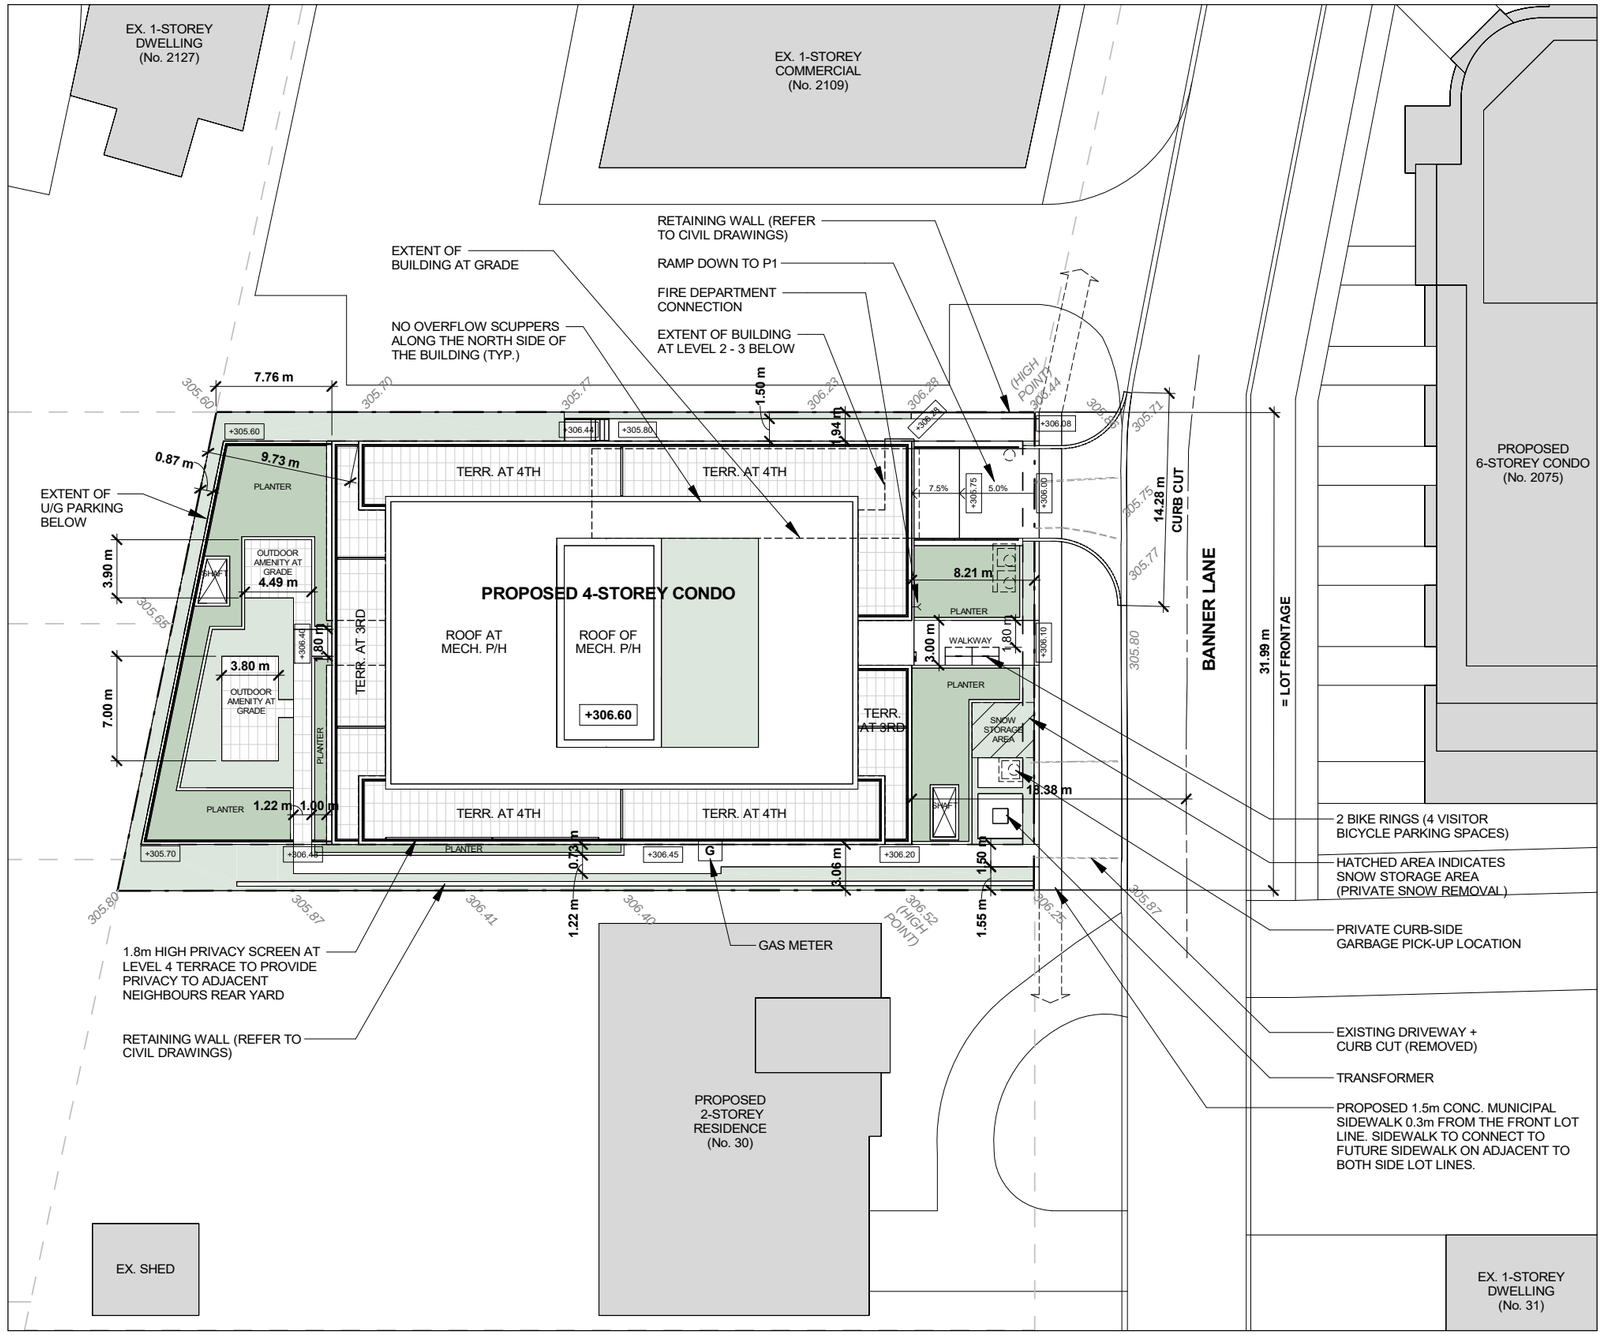

1 **SITE**
1 : 650

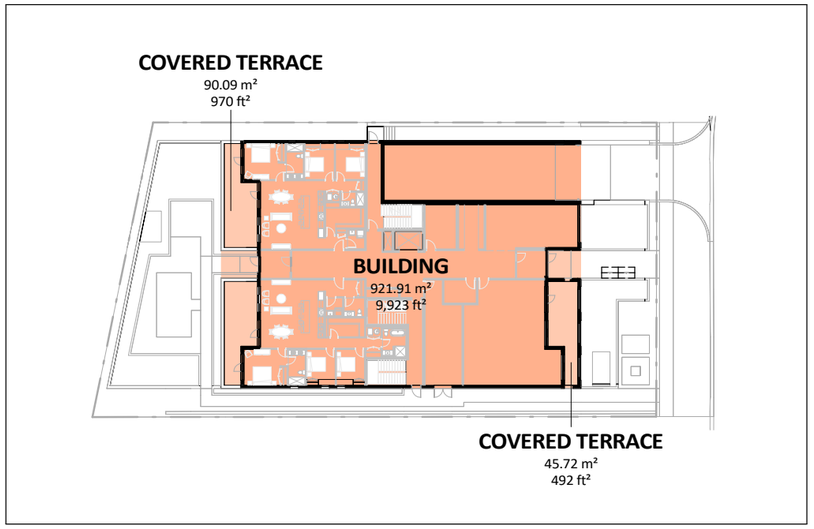

2 **LOT COVERAGE DIAGRAM**
1 : 650

LOT COVERAGE	
Name	Area
BUILDING	921.91 m²
BUILDING	921.91 m²
COVERED TERRACE	90.09 m²
COVERED TERRACE	45.72 m²
COVERED TERRACE	135.81 m²
TOTAL LOT COVERAGE	1,057.72 m²

CARICARI LEE ARCHITECTS
113 Miranda Avenue
Toronto, ON M6B 3W8
t/ 416 962 9670 f/ 416 962 9671
e/ info@caricarilee.com
www.caricarilee.com
CLA

PROJECT NAME
BANNER LANE CONDOS
24 BANNER LANE, KING CITY, ONTARIO

DRAWING TITLE
SITE PLAN

No.	Date:	Issued / Revision:	By:

CONTRACTOR TO VERIFY ALL DIMENSIONS ON THE SITE AND REPORT ANY DICREPANCIES TO THE ARCHITECT BEFORE PROCEEDING WITH THE WORK.

ALL DRAWINGS ARE THE PROPERTY OF THE ARCHITECT AND MUST BE RETURNED AT THE COMPLETION OF THE WORK.

THIS DRAWING IS NOT TO BE USED FOR CONSTRUCTION UNTIL COUNTERSIGNED.

SCALE	As indicated
PROJECT NO.	22018
DATE	DEC 2025
DRAWN BY	MNG
CHECKED BY	JC

NORTH:

DRAWING NO.
A 1.30

12/4/2025 10:10:21 AM